DOOR SCHEDULE					
NUMBER	QTY	WIDTH	HEIGHT	DESCRIPTION	TEMPERED
D01	1	144 "	96 "	EXT. 3+8 PANEL SLIDER-GLASS PANEL	
D02	2	14 "	96 "	EXT. FIXED-GLASS PANEL	
D03	1	35 "	96 "	HINGED-PANEL	
D05	1	36 "	96 "	HINGED-SAFE DOOR	
D06	1	30 "	96 "	POCKET-PANEL	
D07	6	36 "	96 "	EXT. HINGED-GLASS PANEL	
D08	2	36 "	96 "	EXT. HINGED-TRI-PANEL DOOR	
D09	1	42 "	96 "	EXT. HINGED-DMDZ DUTCH DOOR SOLID CORE	
D10	1	48 1/16 "	104 "	DOUBLE HINGED-PANEL	
D11	11	36 "	96 "	HINGED-PANEL	
D13	1	48 "	96 "	DOUBLE HINGED-LOUVERED	
D14	1	30 "	91 "	HINGED-PANEL	
D15	1	60 "	96 "	DOUBLE HINGED-GLASS PANEL	
D16	1	60 "	96 "	DOUBLE HINGED-PANEL	
D17	1	72 "	96 "	DOUBLE HINGED-PANEL	
D18	1	78 "	96 "	6+3 DR. BIFOLD-LOUVERED	
D19	3	84 "	96 "	EXT. SLIDER-GLASS PANEL	
D20	2	84 "	96 "	SLIDER-GLASS PANEL	
D22	4	108 "	96 "	GARAGE-GARAGE10	

WINDOW SCHEDULE								
NUMBER	QTY	WIDTH	HEIGHT	R/O	EGRESS	DESCRIPTION	U-FACTOR	SHGC
W01	2	61 "	18 "	62"X19"		FIXED GLASS	0.3	0.3
W02	2	61 "	69 "	62"X70"		FIXED GLASS	0.3	0.3
W03	2	78 15/16 "	18 "	79 15/16"X19"		FIXED GLASS	0.3	0.3
W04	2	21 "	21 "	22"X22"		SINGLE AWNING	0.3	0.3
W05	2	24 "	60 "	25"X61"		FIXED GLASS	0.3	0.3
W06	2	28 "	60 "	29"X61"		SINGLE CASEMENT-HL	0.3	0.3
W07	2	28 "	60 "	29"X61"		SINGLE CASEMENT-HR	0.3	0.3
W08	3	36 "	28 "	37"X29"		DOUBLE CASEMENT-LHU/RHR	0.3	0.3
W09	1	41 "	18 "	42"X19"		FIXED GLASS	0.3	0.3
W10	1	41 "	72 "	42"X73"		FIXED GLASS	0.3	0.3
W11	3	48 "	18 "	49"X19"		SINGLE AWNING	0.3	0.3
W12	2	52 "	18 "	53"X19"		FIXED GLASS	0.3	0.3
W13	2	52 "	15 "	53"X16"		FIXED GLASS	0.3	0.3
W14	1	54 "	48 "	55"X49"		DOUBLE CASEMENT-LHU/RHR	0.3	0.3
W15	1	60 "	18 "	61"X19"		FIXED GLASS	0.3	0.3
W16	5	60 "	54 "	61"X55"		DOUBLE CASEMENT-LHU/RHR	0.3	0.3
W17	2	60 "	64 "	61"X65"		DOUBLE CASEMENT-LHU/RHR	0.3	0.3
W18	1	60 "	69 "	61"X70"		FIXED GLASS	0.3	0.3
W19	6	60 "	72 "	61"X73"		FIXED GLASS	0.3	0.3
W20	1	65 "	54 "	66"X55"		DOUBLE CASEMENT-LHU/RHR	0.3	0.3
W21	1	74 1/2 "	18 "	75 1/2"X19"		FIXED GLASS	0.3	0.3
W22	2	78 "	18 "	79"X19"		FIXED GLASS	0.3	0.3
W23	1	77 3/4 "	60 "	78 3/4"X61"		DOUBLE CASEMENT-LHU/RHR	0.3	0.3
W24	2	84 "	64 "	85"X65"		DOUBLE CASEMENT-LHU/RHR	0.3	0.3
W25	1	86 "	18 "	87"X19"		FIXED GLASS	0.3	0.3
W26	1	86 "	69 "	87"X70"		FIXED GLASS	0.3	0.3
W27	2	48 "	18 "	49"X19"		FIXED GLASS	0.3	0.3
W28	2	48 "	69 "	49"X70"		FIXED GLASS	0.3	0.3
W29	2	108 "	60 "	109"X61"		TRIPLE CASEMENT-LHU/RHR	0.3	0.3
W30	4	54 "	60 "	55"X61"		DOUBLE CASEMENT-LHU/RHR	0.3	0.3

WALL SCHEDULE	
2D SYMBOL	WALL TYPE
	GLASS SHOWER
	ICF-STUCCO
	INTERIOR-6 ICF
	SCREENED-IN WALL
	SIDING-4

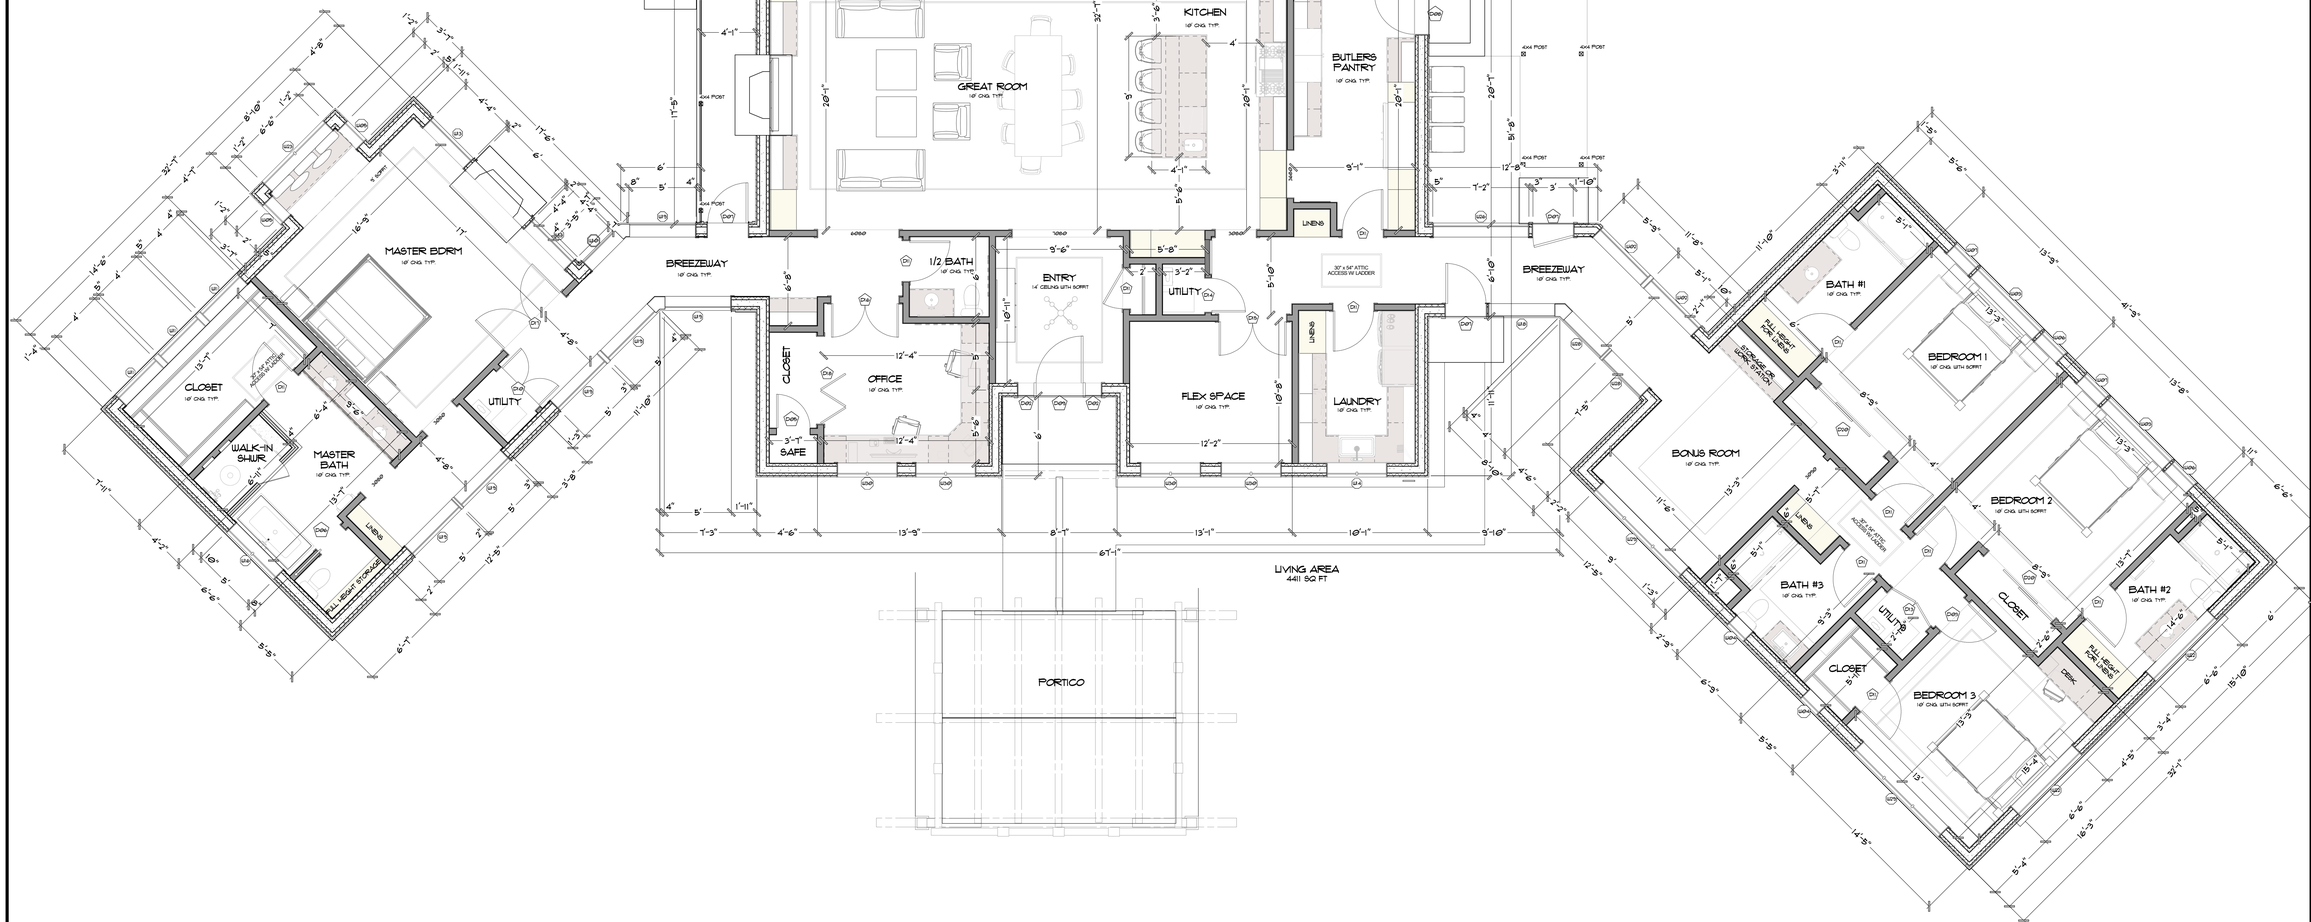

DAVID MICHAEL DESIGNS
712 CENTER STREET COSTA MESA, CA 92627
PH: 949.791.9539 FAX: 949.650.2192
EMAIL: DAVIDMICHAELDESIGN@GMAIL.COM

REVISIONS

1

2

THIS SET OF CONSTRUCTION DOCUMENTS, INCLUDING ALL IDEAS AND DESIGN, ARE MEANS OF PROFESSIONAL SERVICES, AS THE PROPERTY OF DAVID MICHAEL DESIGNS (DMDZ), AND IS NOT TO BE USED IN EITHER ENTIRELY OR PARTIALLY FOR ANY OTHER PROJECTS WITHOUT THE WRITTEN AUTHORIZATION OF DAVID MICHAEL DESIGNS (DMDZ). THE REPRODUCTION OR MODIFICATION OF THIS DOCUMENT WITHOUT THE PRIOR WRITTEN CONSENT OF DMDZ IS PROHIBITED.
THIS DOCUMENTATION INCLUDES NEW WORK AND DOES NOT NECESSARILY INCLUDE AS-BUILT OR EXISTING CONDITIONS. DMDZ IS NOT WARRANT, IN ANY WAY, THE ACCURACY OF THIS INFORMATION, AND SHALL NOT BE RESPONSIBLE FOR ANY DISCREPANCY, BETWEEN THIS DOCUMENT AND EXISTING CONDITIONS.

HOME OWNER:
BEN & HEATHER JENKINS
920 LAKE ORANGE ROAD &
1313 LAKE ORANGE ROAD, HILLSBOROUGH,
NC 27278

2	
TITLE	FLOOR PLAN
DATE	10/13/2022
SCALE	1/4" = 1'-0"
ARTIST	
DAVID MICHAEL DESIGNS	

SHEET
A2

PROPOSED FLOOR PLAN | SCALE: 1/4" = 1'-0" | 2

THE PAPER SIZE NEEDS TO BE 36" X 48" TO SCALE PROPERLY

WEBSITE: WWW.DAVIDMICHAELDESIGNS.COM

PROPOSED NORTH ELEVATION | SCALE: 1/4" = 1'-0" | N

PROPOSED SOUTH ELEVATION | SCALE: 1/4" = 1'-0" | S

PROPOSED EAST ELEVATION | SCALE: 1/4" = 1'-0" | E

PROPOSED ELEVATIONS | SCALE: 1/4" = 1'-0" | 3

DAVID MICHAEL DESIGNS
712 CENTER STREET COSTA MESA, CA 92627
PH: 949.701.9539 FAX: 949.650.2192
EMAIL: DAVIDMICHAELDESIGNS@GMAIL.COM

REVISIONS

1

2

THIS SET OF CONSTRUCTION DOCUMENTS, INCLUDING ALL IDEAS AND DESIGN, ARE MEANS OF PROFESSIONAL SERVICES AS THE PROPERTY OF DAVID MICHAEL DESIGNS (DMDZ), AND IS NOT TO BE USED IN EITHER ENTIRELY OR PARTIALLY FOR ANY OTHER PROJECTS WITHOUT THE WRITTEN AUTHORIZATION OF DAVID MICHAEL DESIGNS (DMDZ). THE REPRODUCTION OR MODIFICATION OF THIS DOCUMENT WITHOUT THE PRIOR WRITTEN CONSENT OF DMDZ IS PROHIBITED.
THIS DOCUMENTATION INCLUDES NEW WORK AND DOES NOT NECESSARILY INCLUDE AS-BUILT OR EXISTING CONDITIONS. DMDZ IS NOT WARRANT, IN ANY WAY, THE ACCURACY OF THIS INFORMATION, AND SHALL NOT BE RESPONSIBLE FOR ANY DISCREPANCY BETWEEN THIS DOCUMENT AND EXISTING CONDITIONS.

HOME OWNER:
BEN & HEATHER JENKINS
920 LAKE ORANGE ROAD &
1313 LAKE ORANGE ROAD, HILLSBOROUGH,
NC 27278

3	
TITLE	ELEVATIONS
DATE	10/13/2022
SCALE	1/4" = 1'-0"
ARTIST	
DAVID MICHAEL DESIGNS	

SHEET
A3

THE PAPER SIZE NEEDS TO BE 36" X 48" TO SCALE PROPERLY

WEBSITE: WWW.DAVIDMICHAELDESIGNS.COM

PROPOSED WEST ELEVATION | SCALE: 1/4" = 1'-0" | W

PROPOSED ELEVATIONS | SCALE: 1/4" = 1'-0" | 4

THE PAPER SIZE NEEDS TO BE 36" X 48" TO SCALE PROPERLY

WEBSITE: WWW.DAVIDMICHAELDESIGNS.COM

DAVID MICHAEL DESIGNS
712 CENTER STREET COSTA MESA, CA 92627
PH: 949.791.9939 FAX: 949.699.2192
EMAIL: DAVIDMICHAELDESIGN@GMAIL.COM

REVISIONS
1
2

THIS SET OF CONSTRUCTION DOCUMENTS, INCLUDING ALL IDEAS AND DESIGN, ARE MEANS OF PROFESSIONAL SERVICES, AS THE PROPERTY OF DAVID MICHAEL DESIGNS (DMD22), AND IS NOT TO BE USED IN EITHER ENTIRELY OR PARTIALLY FOR ANY OTHER PROJECTS WITHOUT THE WRITTEN AUTHORIZATION OF DAVID MICHAEL DESIGNS (DMD22). THE REPRODUCTION OR MODIFICATION OF THIS DOCUMENT WITHOUT THE PRIOR WRITTEN CONSENT OF DMD22 IS PROHIBITED.
THIS DOCUMENTATION INCLUDES NEW WORK AND DOES NOT NECESSARILY INCLUDE AS-BUILT OR EXISTING CONDITIONS. DMD22 IS NOT WARRANT, IN ANY WAY, THE ACCURACY OF THIS INFORMATION, AND SHALL NOT BE RESPONSIBLE FOR ANY DISCREPANCY BETWEEN THIS DOCUMENT AND EXISTING CONDITIONS.

HOME OWNER:
BEN & HEATHER JENKINS
920 LAKE ORANGE ROAD & 1313 LAKE ORANGE ROAD, HILLSBOROUGH, NC 27278

4	
TITLE	
DATE	10/13/2022
SCALE	

ARTIST
DAVID MICHAEL DESIGNS

SHEET
A4